
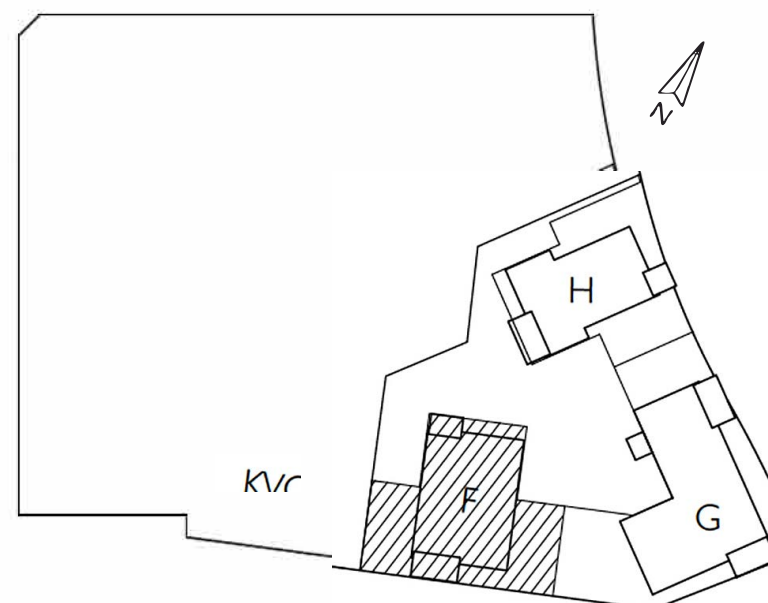


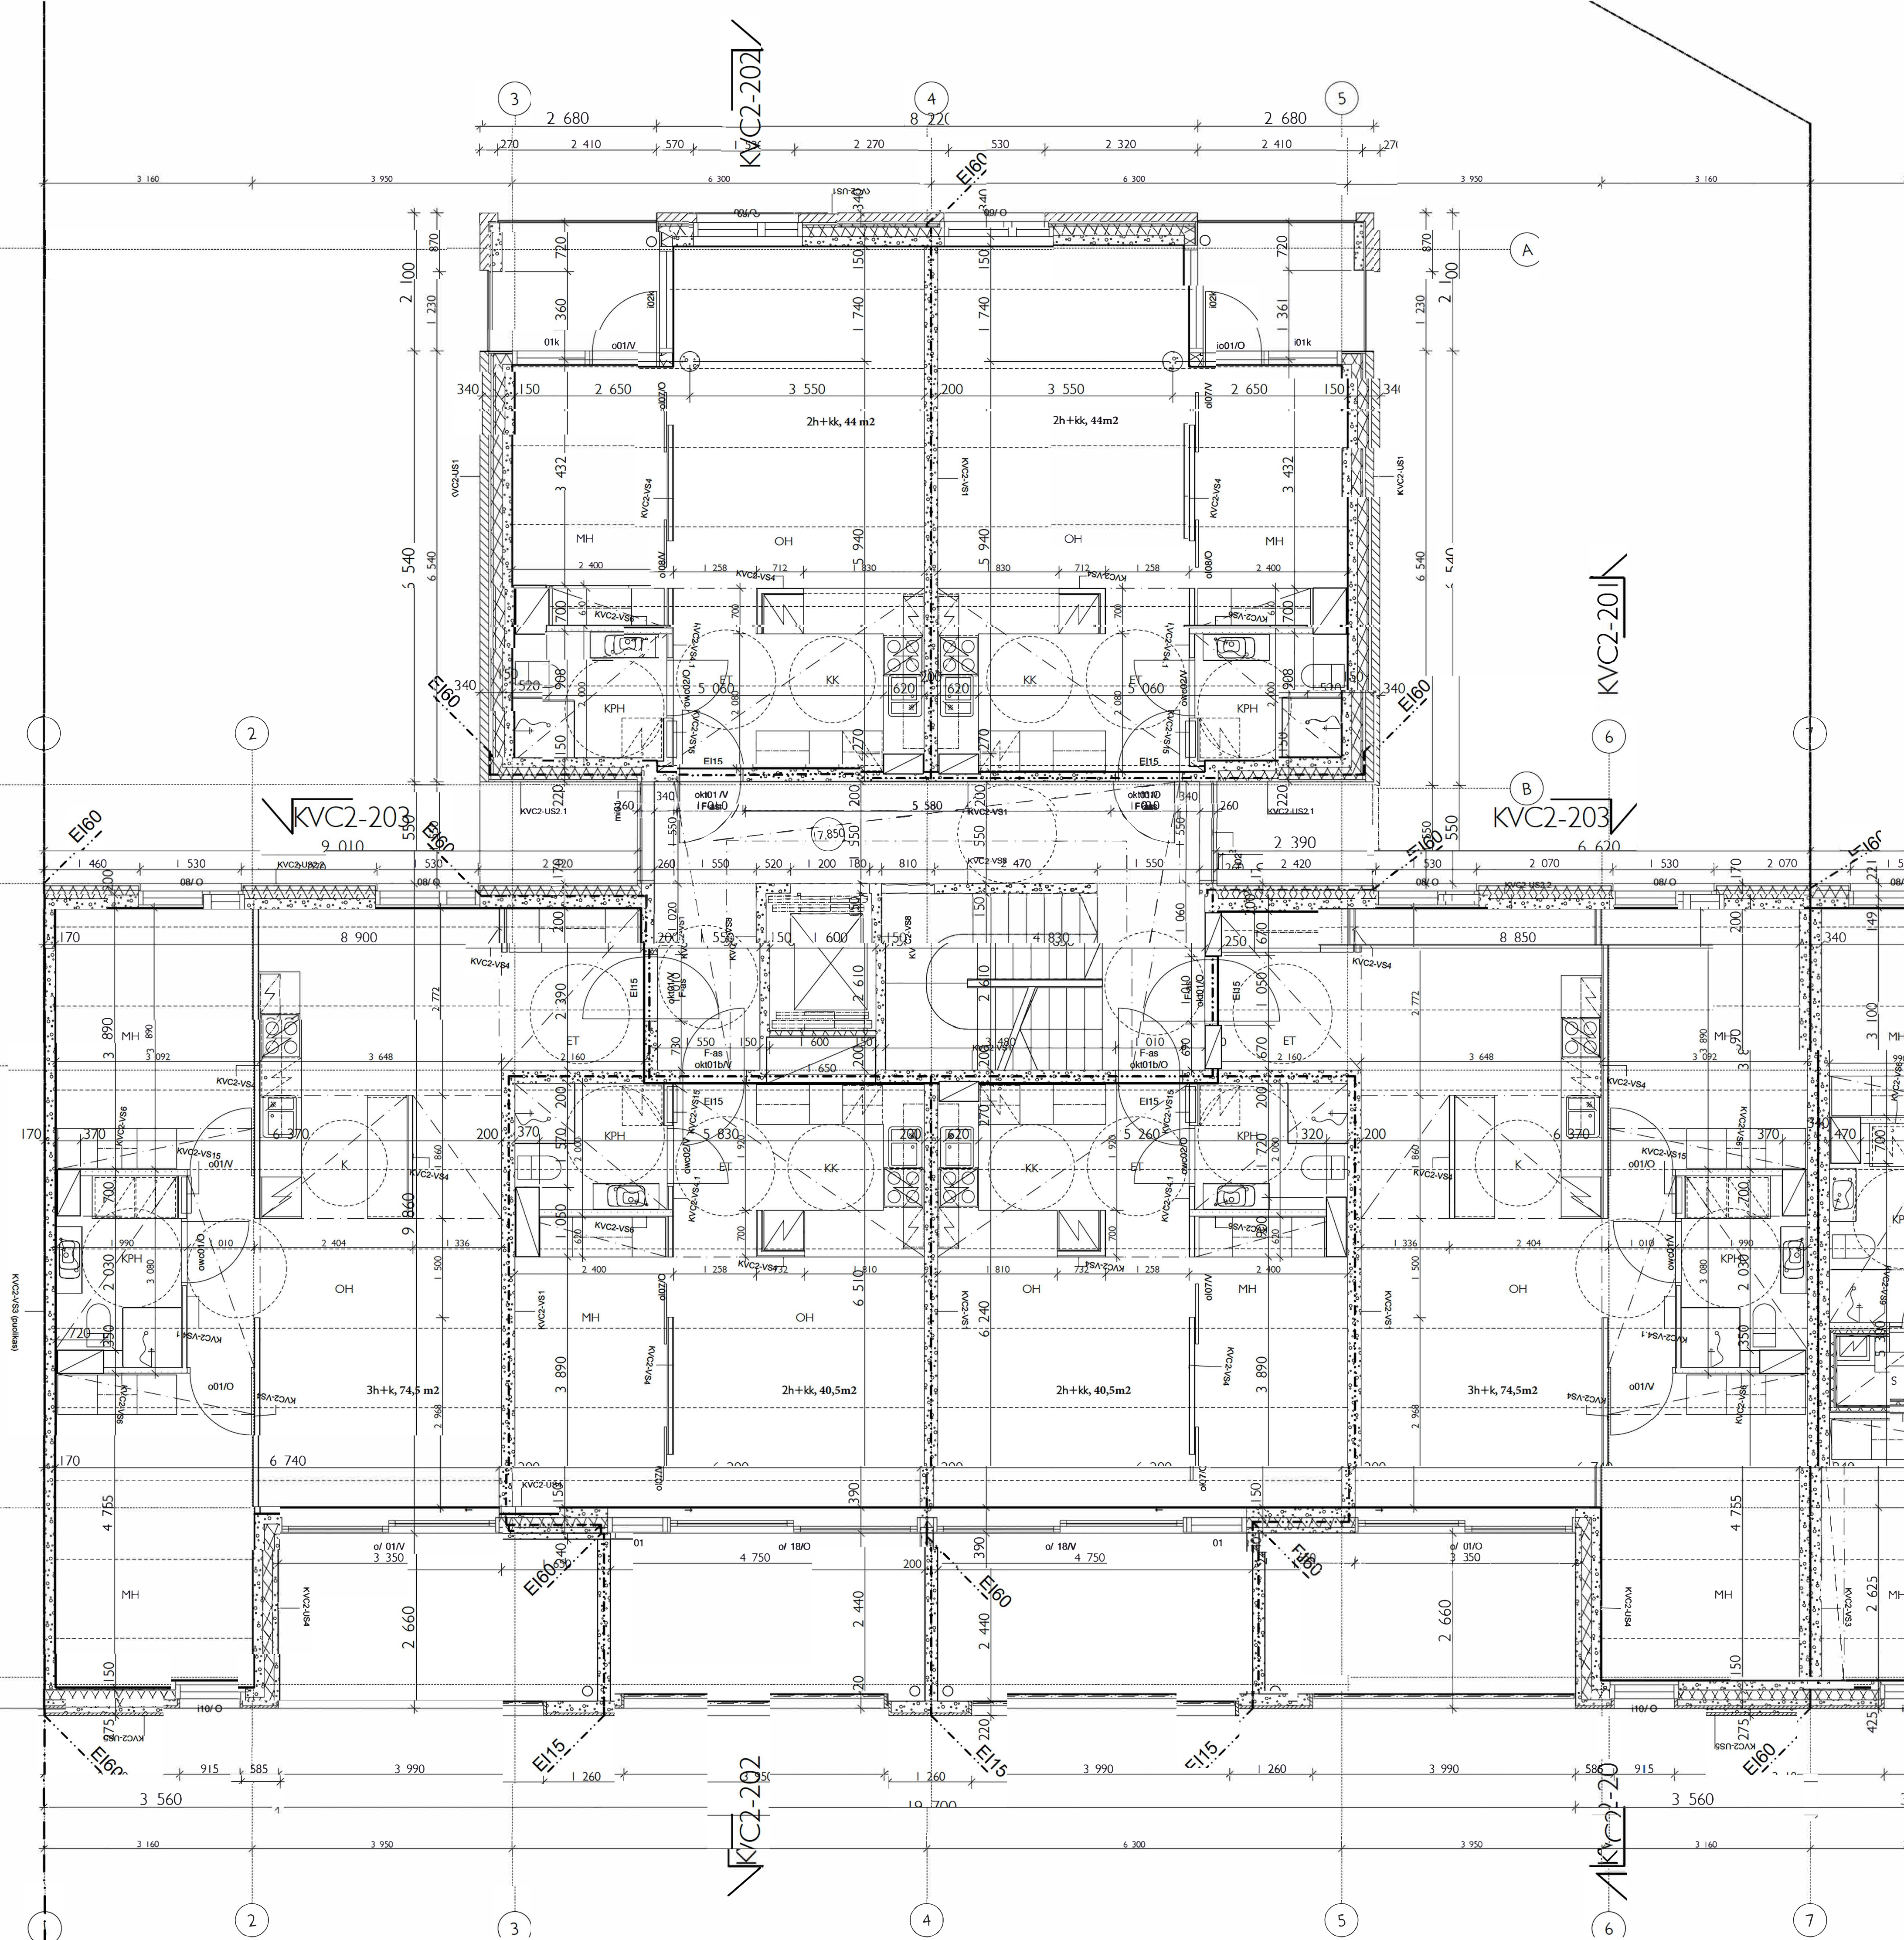

• D / 11.12.2015 •	• C / 17.09.2015 •	• B / 16.07.2015 •	• A / 25.05.2015 •
--------------------	--------------------	--------------------	--------------------

• 20 •	• 20817 •	• 9 •
• UUDISRAKENNUS •	• TYÖPIIRUSTUS •	• 1/50 •
• KVARTERET VICTORIA / KVC2 •	• POHJAPIIRUSTUS •	• I-PORRAS •
• IATKASAARENKUJA 14 •	• 00220 HELSINKI •	• 29.04.2015 •
• ARKKITEHTITOIMISTO STEFAN AHLMAN ARKITEKTYRÄ OY •	• KAIIVANKATU 18 SISÄPIHÄ • Puh. 020 757 9911 • ark@stefanahلمان.fi • 00100 HELSINKI •	• FAX: 020 757 9912 • www.stefanahلمان.fi •
• KVC2_team •		